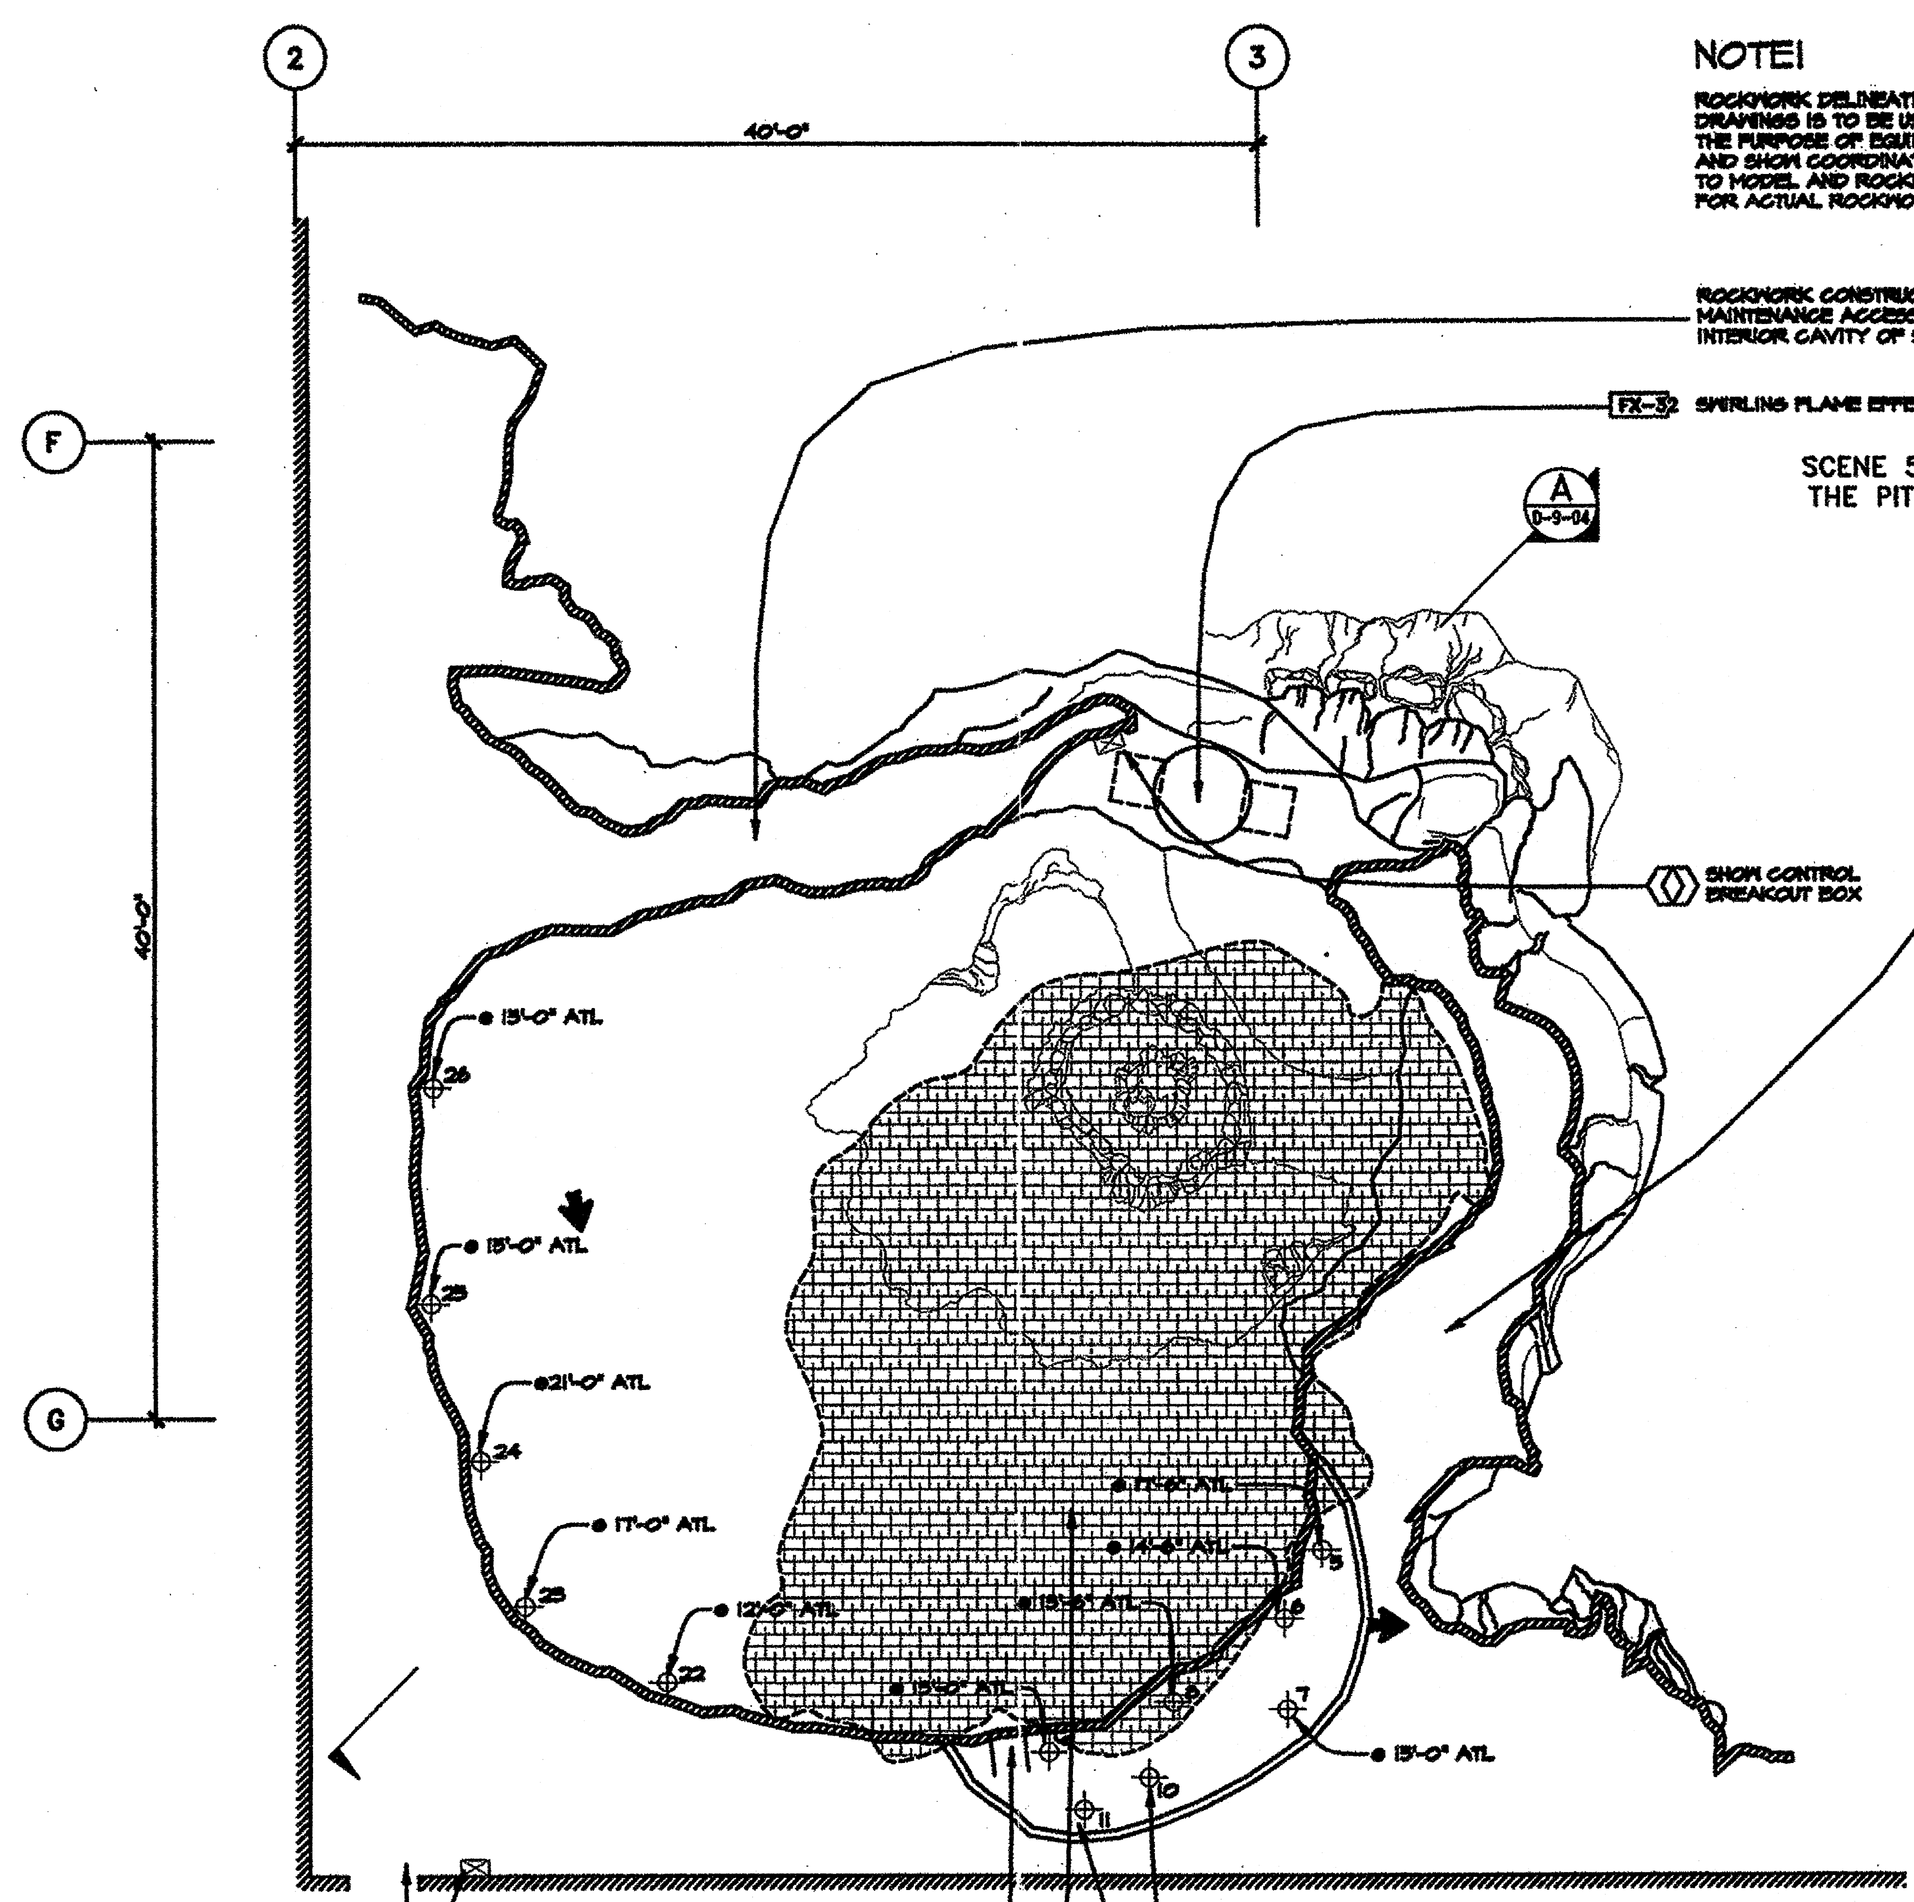


NOTE!

ROCKWORK DELINEATION ON SHOW SET DRAWINGS IS TO BE USED SOLELY FOR THE PURPOSE OF EQUIPMENT PLACEMENT AND SHOW COORDINATION. REFER TO MODEL AND ROCKWORK DRAWINGS FOR ACTUAL ROCKWORK DETAILS, TYP.

ROCKWORK CONSTRUCTION TO PROVIDE MAINTENANCE ACCESS THROUGHOUT INTERIOR CAVITY OF SKULL.

FX-32 SWIRLING FLAME EFFECT

SCENE 5
THE PIT

SHOW CONTROL BREAKOUT BOX

SHOW CONTROL BREAKOUT BOX

DIFFUSER TO BE RECESSED IN ROCK-WORK, @ APPROX. 12'-0" ABOVE TRACK. SEE HVAC DWGS. FOR EXACT LOCATION. ROCKWORK TO PROVIDE OPENING.

4 / D-9-05 FX-40 SPIRIT SCRIM ABOVE. SEE DETAIL ON SHEET D-4-05

MAINTENANCE ACCESS AT UPPER LVL. SEE ARCHITECTURAL DWGS.

FLOOR PLAN: SKULL INTERIOR THROUGH EYE

SCALE: 1/4" = 1'-0"

SCENE 9

D-105 | D-9-02


SYMBOL DESIGNATES GROUPING OF SKULLS W/ FLICKERING CANDLE EFFECT (FX-51) & APPROX. HEIGHT ABOVE TRACK LEVEL.

NOTES:

- TRACK EDGES SHOWN TO INDICATE VEHICLE CLEARANCE REQUIREMENTS. REFER TO FACILITY AND RIDE DRAWINGS FOR TRACK INFORMATION AND DESIGN.
- EXACT LOCATION OF SPEAKERS, CCTV'S PHONES AND ELECTRICAL BOXES MUST BE COORDINATED WITH AND APPROVED BY ART DIRECTOR AT INSTALLATION.

GENERAL NOTES:

- SHOW SET DRAWINGS SERVE AS A COORDINATION TOOL DESCRIBING THE FORM AND DESIGN OF THE SHOW. FINAL FINISH AND CHARACTER IS DETERMINED BY THE ART DIRECTOR.
- REFER TO MODEL AND ILLUSTRATIONS FOR GENERAL ART DIRECTION AND INTENT (CHARACTER AND THEMING).
- REFER TO FACILITY DRAWINGS FOR CURRENT STRUCTURAL AND ARCHITECTURAL INFORMATION.

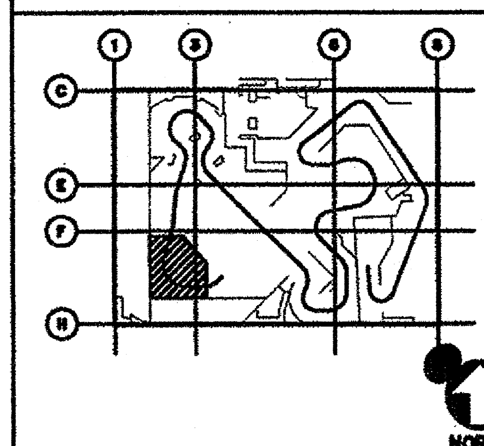

KEY PLAN: UPPER LEVEL

SCALE: NONE

PROJECT AREA: ADVENTURELAND

UNIT NAME: INDIANA JONES EXPEDITIONS

W.B.S. NO.:

SHEET TITLE: SCENE 9: UPPER PLAN SKULL INTERIOR

PHASE: CD

PROJECT CODE NUMBER:

DRAWING NO.: D-9-02

REVISION NO.: △

PROJECT DESIGNED FOR: Disneyland® ANAHEIM, CALIFORNIA

KEY PERSONS AND APPROVALS

PROJECT MANAGER: DAVID TODD

FACILITY DESIGN MANAGER: VAL USLE

PROJECT SHOW PRODUCER: SUSAN BONDS

PROJECT SHOW SET DESIGNER: DAVID EDMINSTER

DRAWN: PECHSTEDT/COMBS

CHECKED:

APPROVED:

DATE: 9/29/93

E.F. No. D-9-02

Walt Disney Imagineering

1401 Flower Street Glendale, CA 91221-5020 (818) 544-6500

NOTICES:

THE DATA IN THIS DOCUMENT INCORPORATE PROPRIETARY RIGHTS OF WALT DISNEY IMAGINEERING, 1401 FLOWER STREET, GLENDALE, CALIFORNIA 91221-5020. ANY PARTY ACCEPTING THIS DOCUMENT DOES SO IN CONFIDENCE AND AGREES THAT IT SHALL NOT BE DUPLICATED, IN WHOLE OR IN PART, NOR DISCLOSED TO OTHERS, WITHOUT THE WRITTEN CONSENT OF WALT DISNEY IMAGINEERING.

CONTRACTOR SHALL VERIFY ALL CONDITIONS ON JOB SITE & NOTIFY THE PROJECT ENGINEER OF ANY VARIATIONS FROM DIMENSIONS SHOWN ON THESE DRAWINGS BEFORE PROCEEDING WITH ANY CONSTRUCTION.

ISSUE NO.	APPR. BY	DATE	ISSUED FOR	DATE	DESCRIPTION OF REVISIONS
9					
8					
7					
6					
5					
4					
3					
2		12/10/93	FACILITY COMPLETION PACKAGE		
1		9/24/93	95% RELEASE FOR PRODUCTION		

NAME: P:\SHARED\INDY\AF\DD\WP\SC9\D-9-02.DWG DATE: DEC 08, 1993 TIME: 10:04 AM